
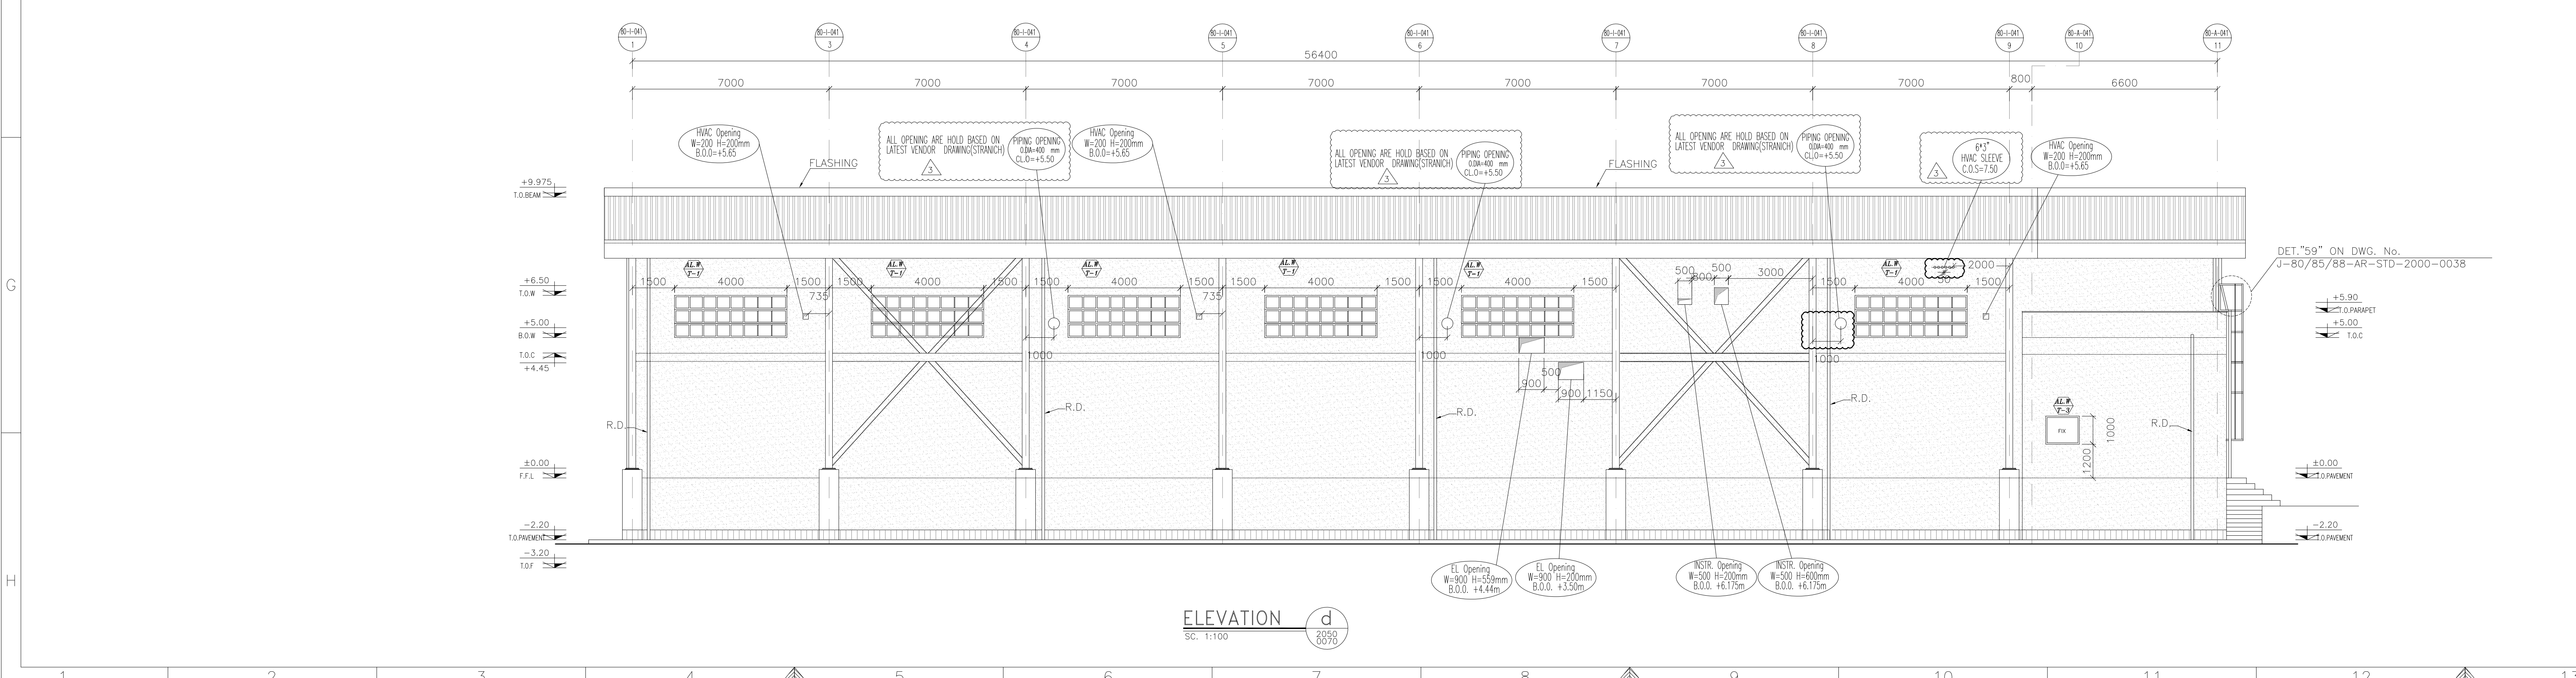
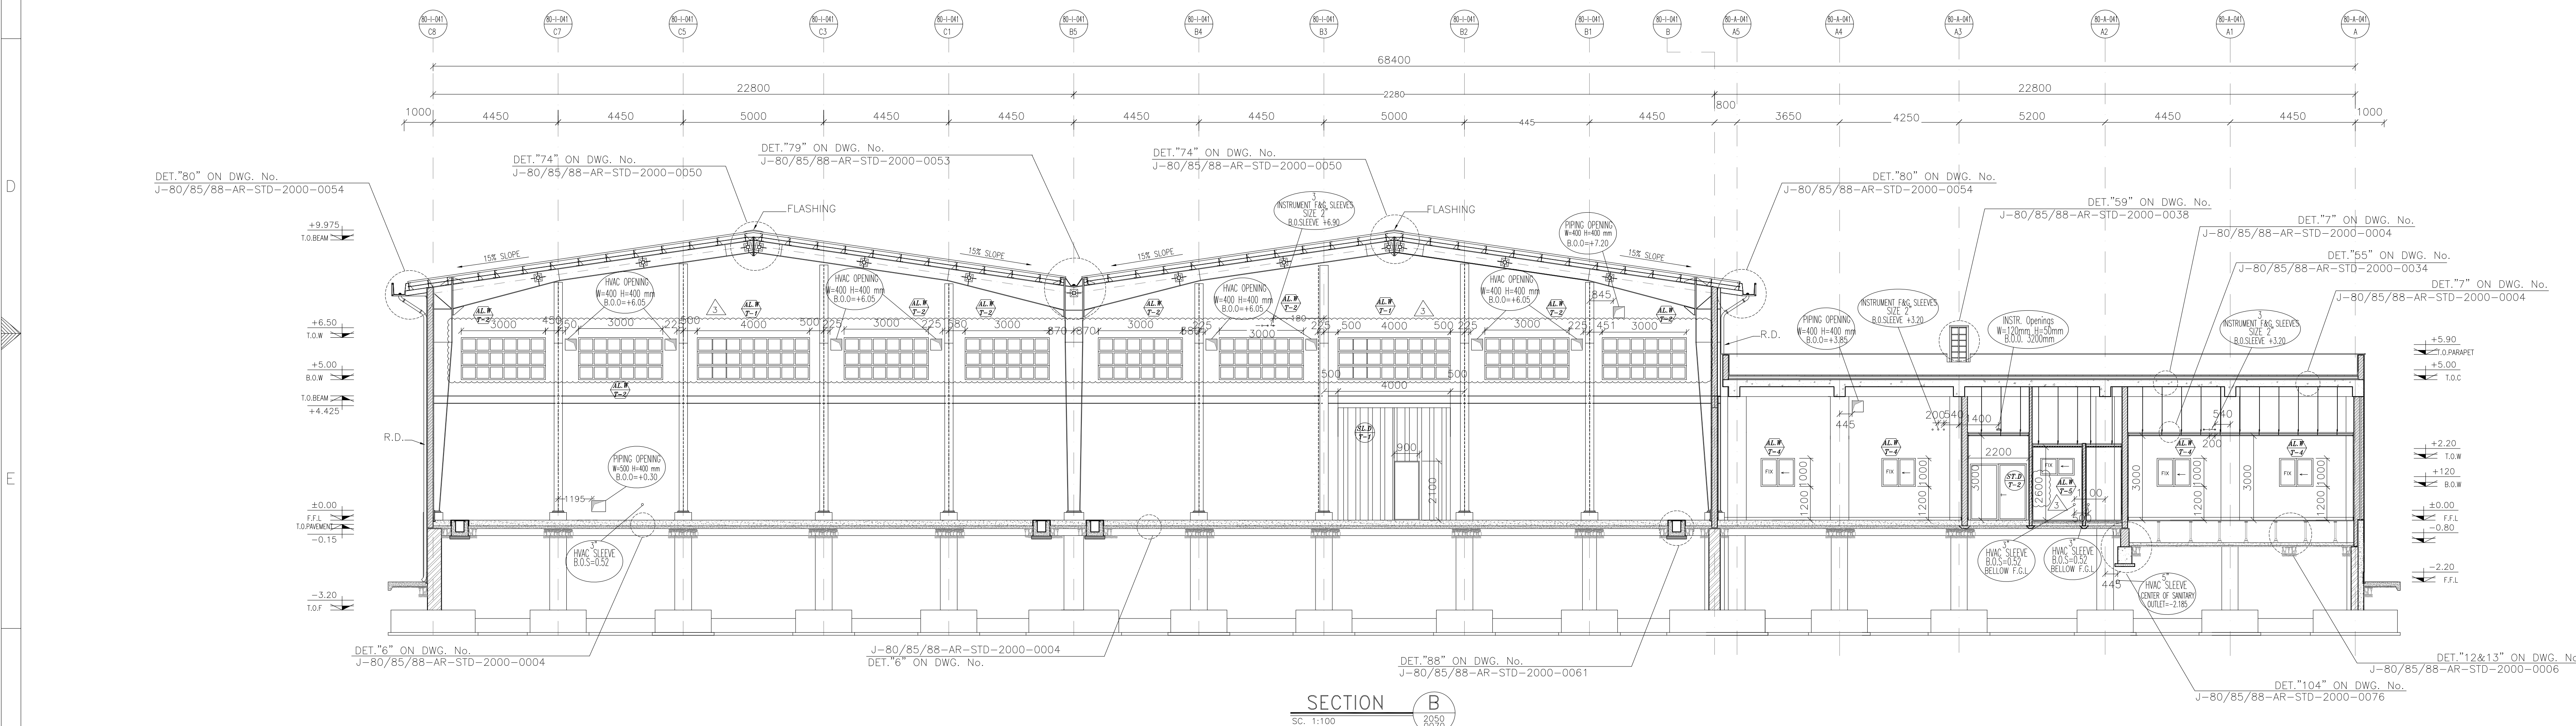


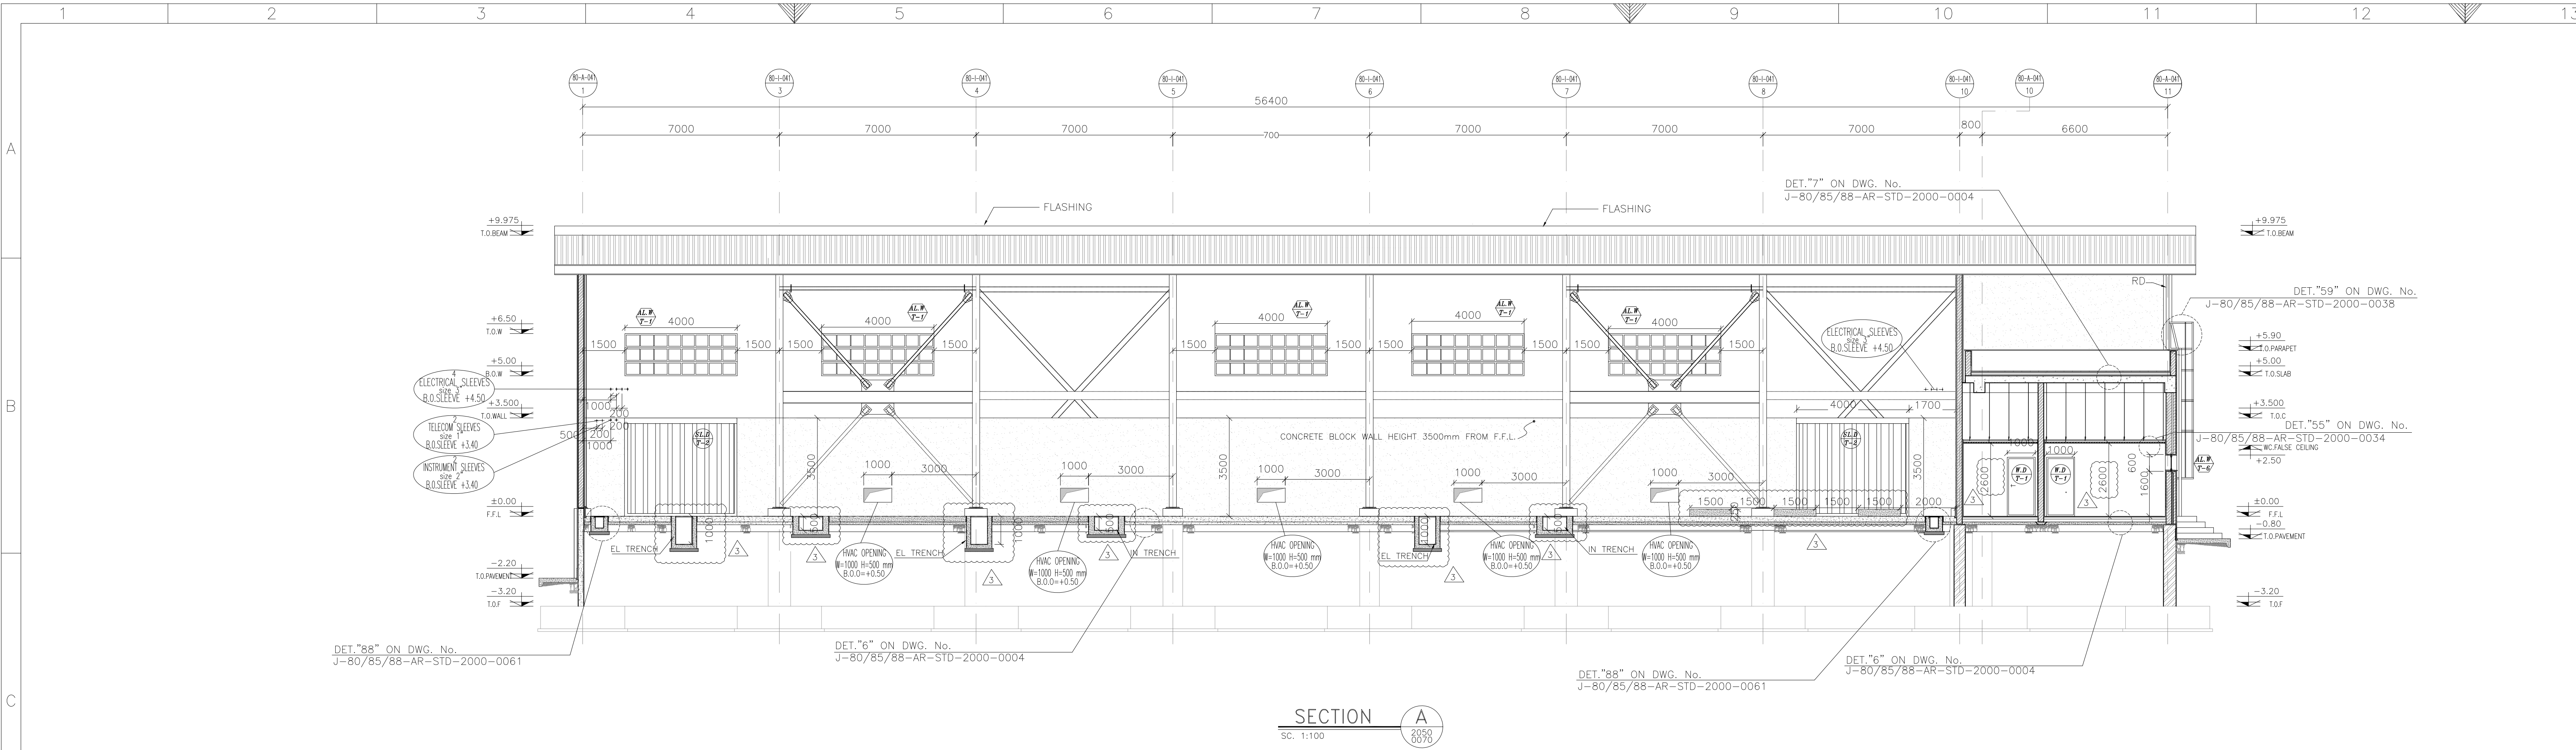

NOTES

1-ALL DIMENSIONS AND COORDINATES ARE IN MILLIMETERS UNLESS OTHERWISE NOTED. ALL ELEVATIONS ARE IN METERS.

2-FOR BUILDING LOCATION SEE OVERALL PLOT PLAN "J-80/85/88-PI-DWG-1300-0001"

3-CLEAR HEIGHT FROM FINISHED FLOOR TO BOTTOM OF SUSPENDED CEILING IS EQUAL TO (WHAT IS DEFINED ON INTERIOR FINISH SCHEDULE)

4-EL.=±0.00=+23.00=F.F.L

LEGEND

CEMENT SAND PLASTER +PAINT ON CONC.BLOCK

PREFABRICATED MONOLITHIC SANDWICH PANEL FOR ROOFING

350x20mm, TRAVERTINE DOUBLE DRESSED STONE SKIRTING

REFERENCE DRAWINGS

DWG. No.

Rubber Milling And Warehouse Architectural Drawings Ground Floor Plan	J-80-AR-DWG-2050-0070
Rubber Milling And Warehouse Architectural Drawings Roof Plan	J-80-AR-DWG-2050-0071
Rubber Milling And Warehouse Architectural Drawings Suspended Ceiling Floor Plan	J-80-AR-DWG-2050-0072
Rubber Milling And Warehouse Architectural Drawings Elevations "A", "B", "C"	J-80-AR-DWG-2050-0073
Rubber Milling And Warehouse Architectural Drawings Interior Finish Schedule & Doors-Windows Finish Schedule	J-80-AR-DWG-2050-0075
Rubber Milling And Warehouse Architectural Drawings Pantry & Toilets Layout	J-80-AR-DWG-2050-0076
JAM ABS And Rubber Plant-General Layout	J-80/85/88-PI-DWG-1300-0001
STRUCTURAL DRAWINGS	J-80-ST-DWG-1700-0350-0368
STRUCTURAL DRAWINGS	J-80-ST-DWG-1800-6001-6004

KEY PLAN

3	02.Mar.19	APPROVED FOR CONSTRUCTION	--	--	--	M.M.	R.M.	M.D.
2	05.Jan.19	APPROVED FOR CONSTRUCTION	--	--	--	M.M.	R.M.	M.D.
1	25.May.16	ISSUED FOR APPROVAL	--	--	--	M.M.	A.M.	R.M.
0	3.Jan.16	ISSUED FOR APPROVAL	--	--	--	M.M.	A.M.	SH.KH.

Rev.

Date

PURPOSE OF ISSUE

Prepared by

Checked by

Approved by

Prepared by

Checked by

Approved by

TCM

JSC

OWNER:

JAM PETROCHEMICAL COMPANY

PROJECT: JAM ABS & RUBBERS PLANT (BANDAR ASSALUYEH)

CONTRACTOR:

شرکت جندی شاپور

Tecnimont

polimeri europa

DRAWING TITLE:

Rubber Milling And Warehouse Architectural Drawings Sections "A", "B" & Elevation "D"

Contract No.	JPC-93-87	Rev.	Size.	Scale.	Sheet No.
Doc No.	J-80-AR-DWG-2050-0074	3	AO	1/100	1 OF 1